SERA BATHROOM DESIGNS
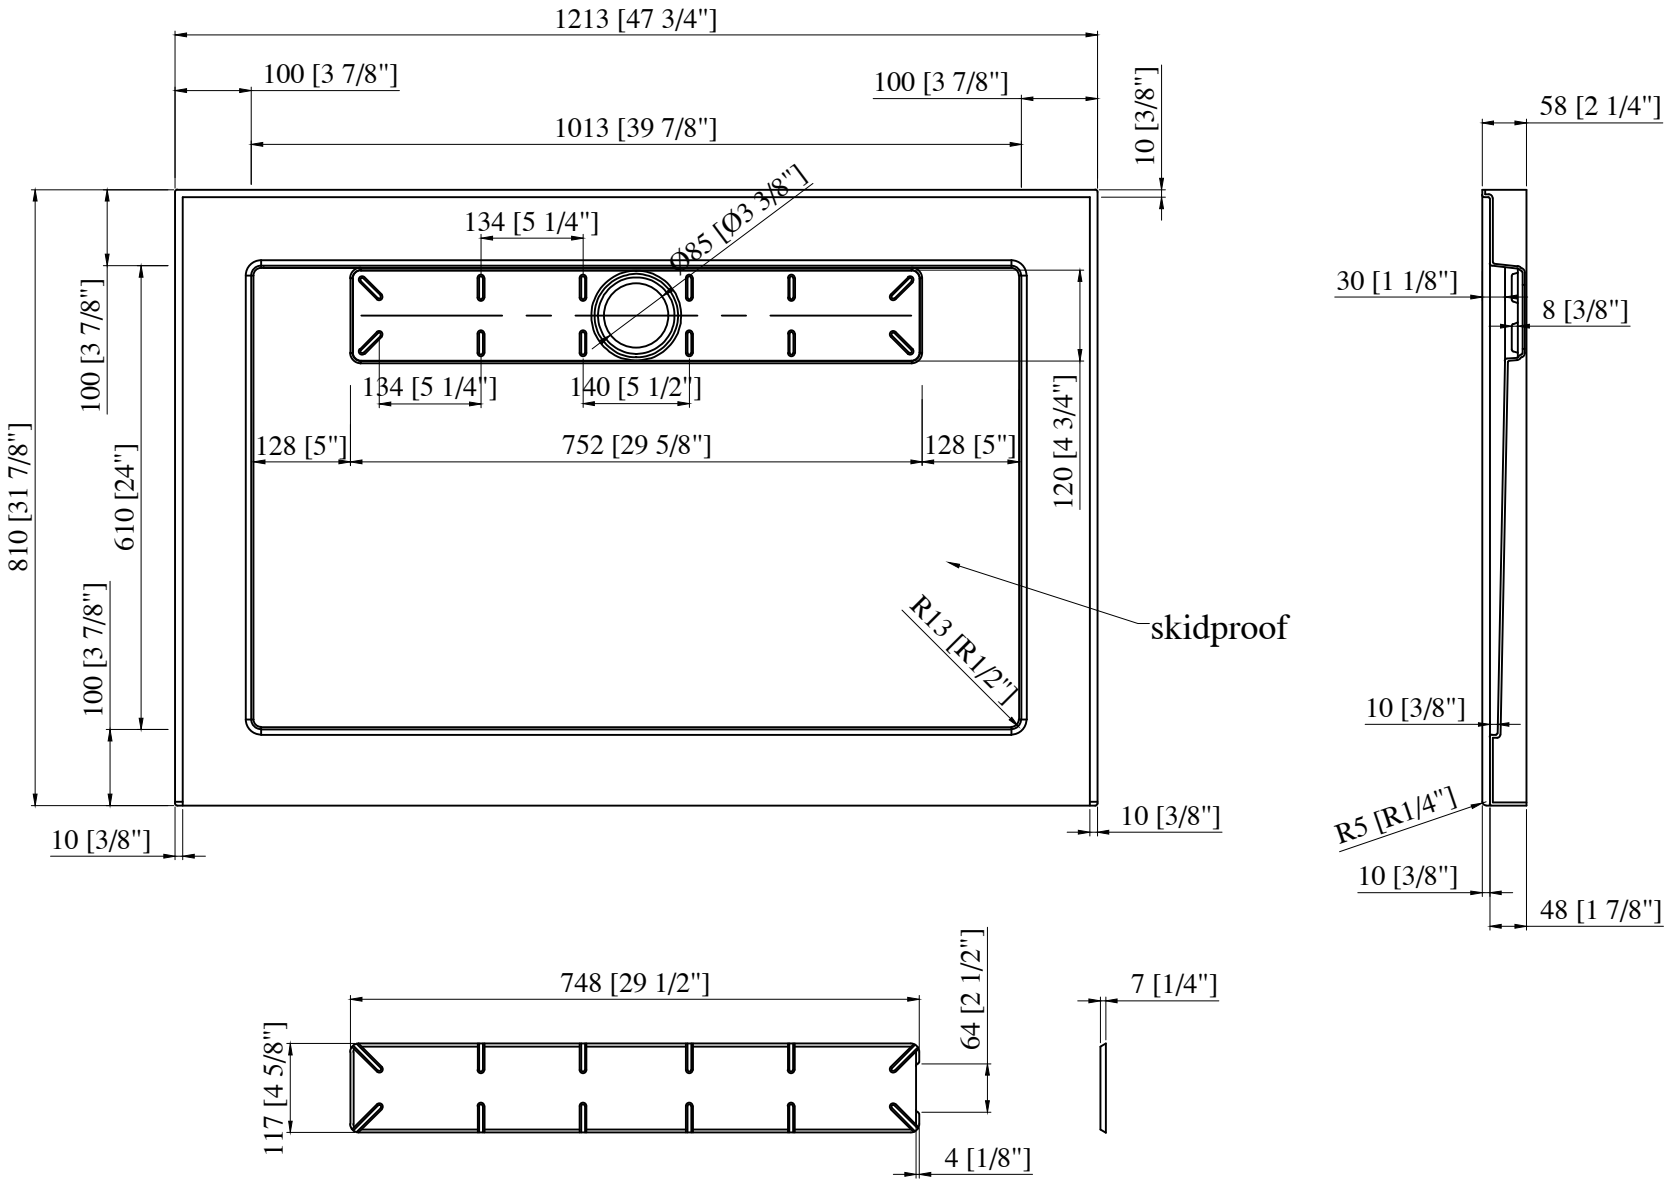
3WBASE-48-32